Merchandising Plan

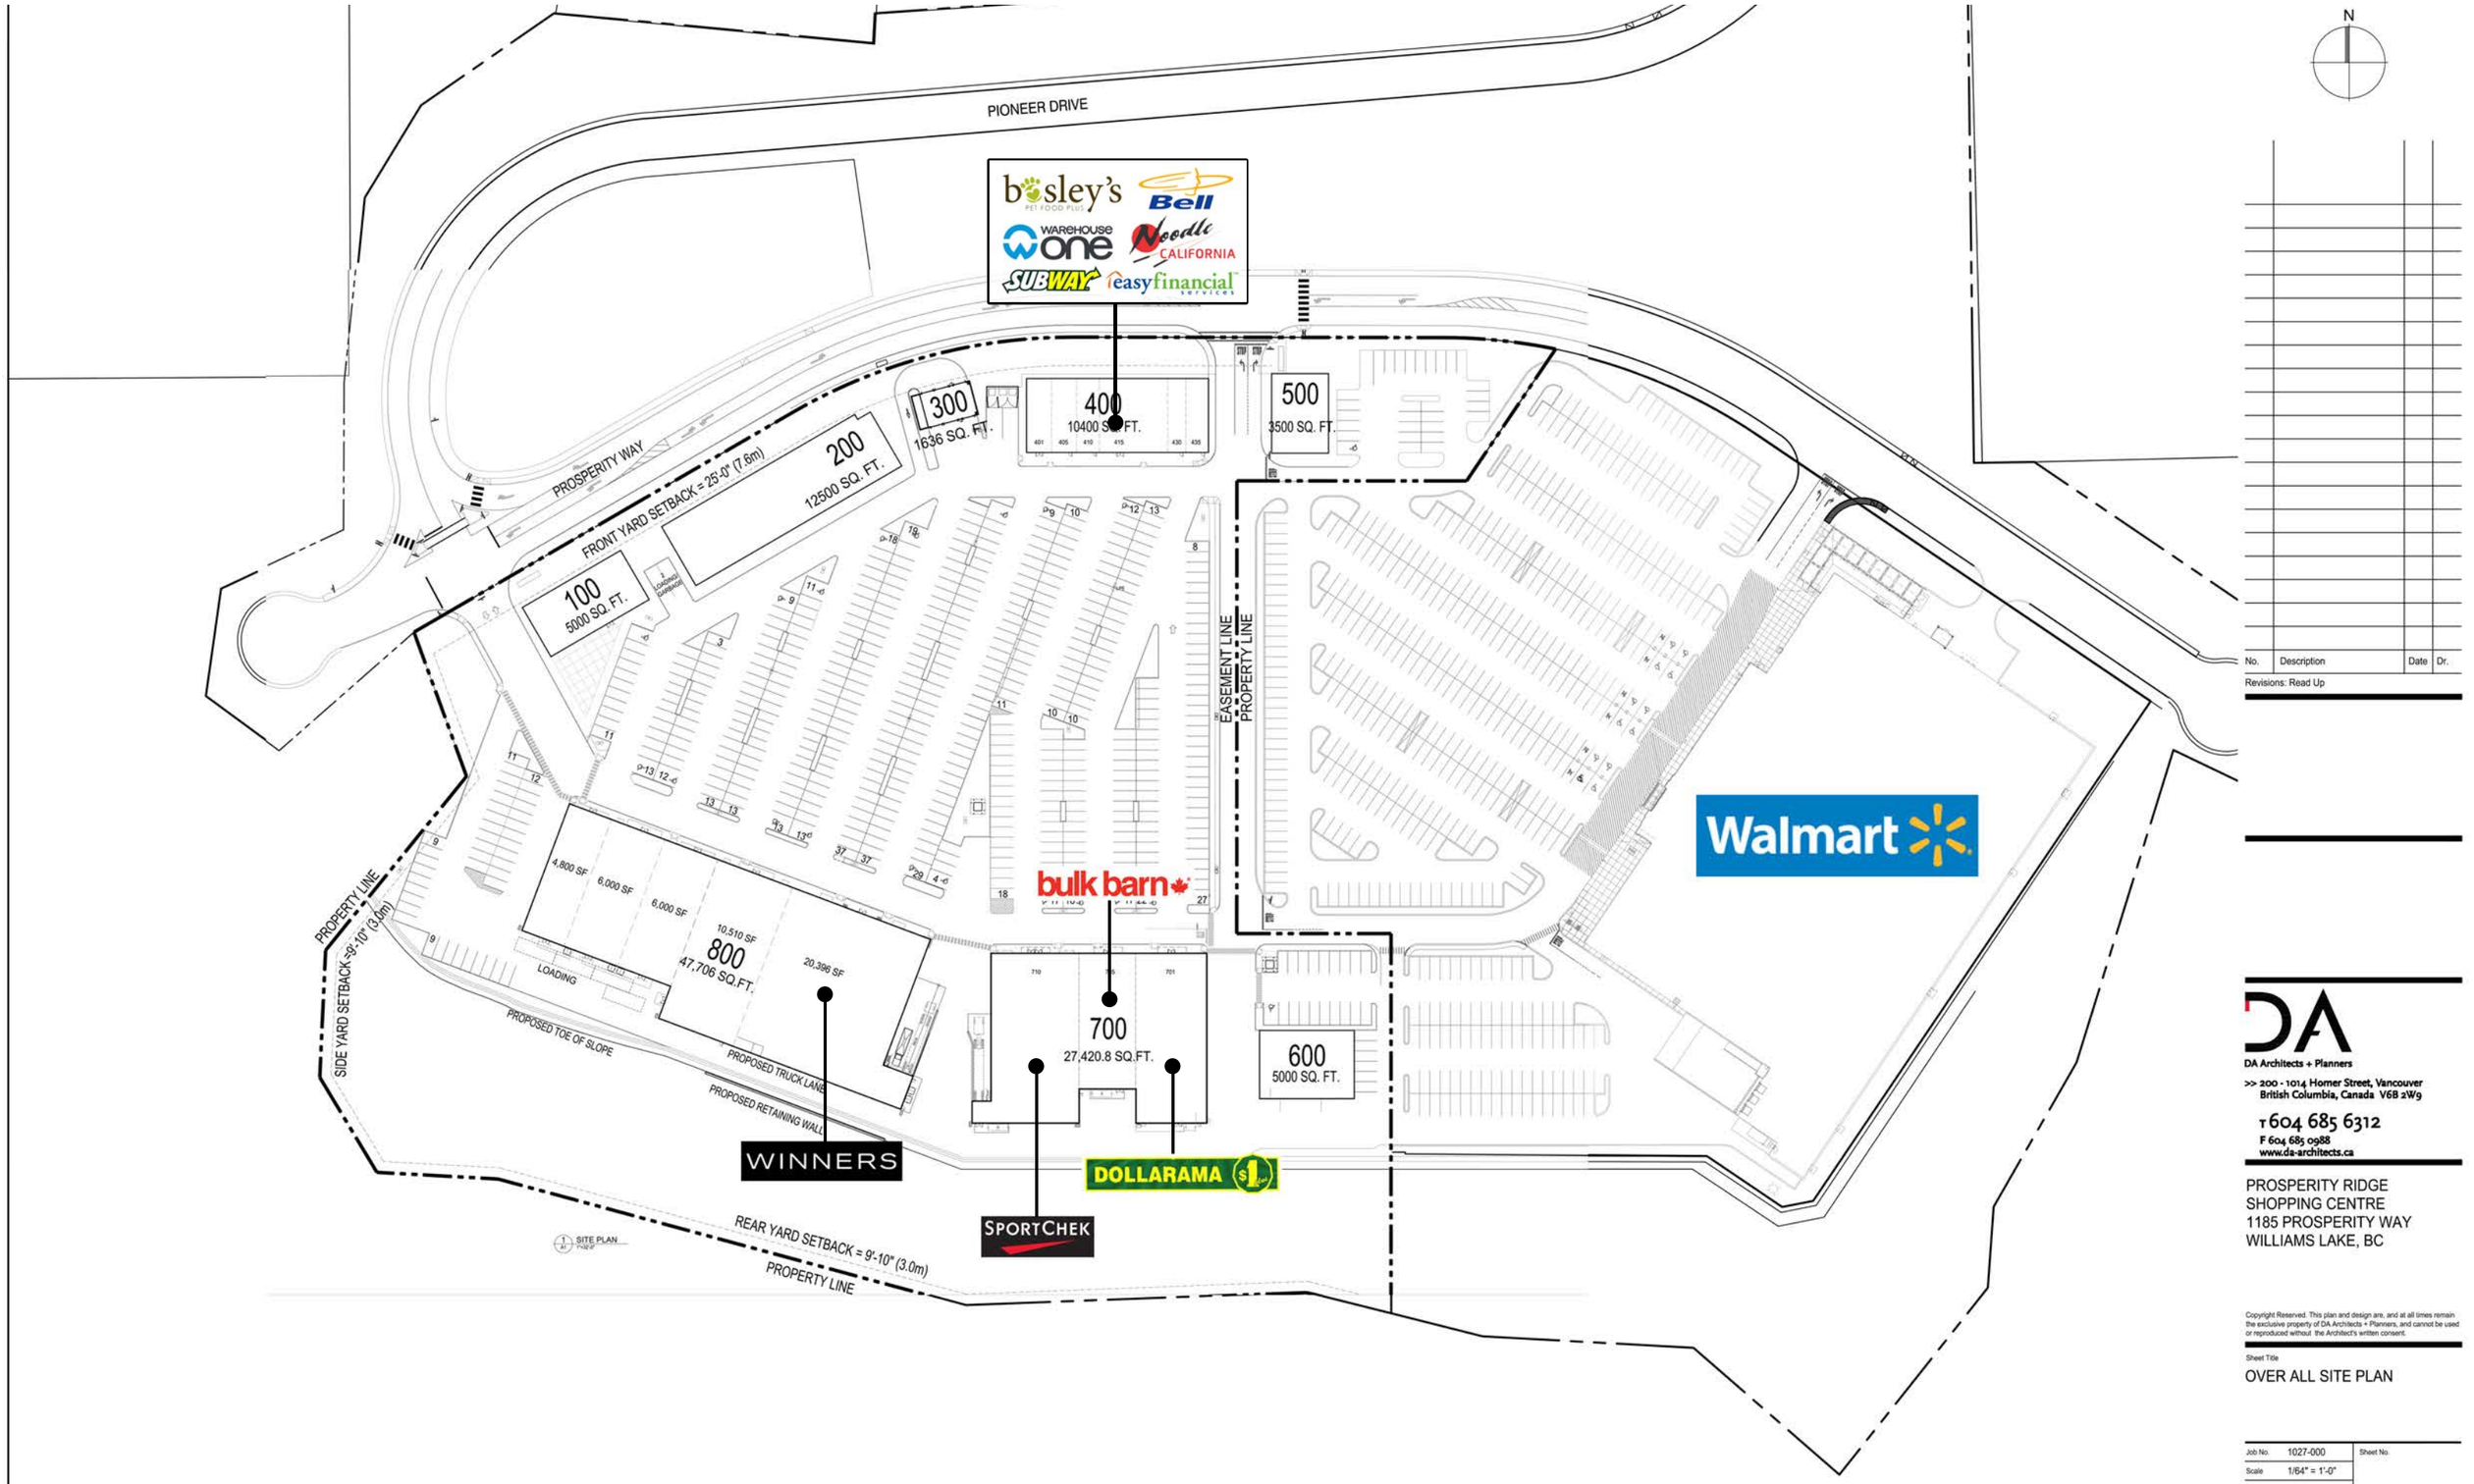

No.	Description	Date	Dr.

Revisions: Read Up

DA Architects + Planners

>> 200 - 1014 Homer Street, Vancouver
British Columbia, Canada V6B 2W9

T 604 685 6312
F 604 685 0988
www.da-architects.ca

PROSPERITY RIDGE
SHOPPING CENTRE
1185 PROSPERITY WAY
WILLIAMS LAKE, BC

Copyright Reserved. This plan and design are, and at all times remain the exclusive property of DA Architects + Planners, and cannot be used or reproduced without the Architect's written consent.

Sheet Title

OVER ALL SITE PLAN

Job No.	1027-000	Sheet No.	A1.01
Scale	1/64" = 1'-0"		
Drawn	JE/FU		
Checked	RK		
Approved			
Date	2014.02.26	Revision	-